Sales - Apartment - Riviera del Sol

292.000€

Riviera del Sol **Apartment**

IBI: 383 EUR / year **Rubbish: 132 EUR / year**

 **1**  **1**  **90 m2**

DUPLEX PENTHOUSE WITH SEA VIEWS IN RIVIERA DEL SOL Welcome to this bright and beautifully maintained duplex penthouse in Riviera del Sol, offering unbeatable views of the Mediterranean Sea. On the entrance level, you'll find a cozy living room, a fully equipped kitchen, and a modern bathroom. Upstairs, there's a spacious bedroom with direct access to a private terrace where you can enjoy breathtaking views of the sea and the Mijas coastline. The property is located in a well-kept, gated community that offers great amenities such as a communal swimming pool, paddle tennis court, and residents' parking. Perfectly situated just a 5–10 minute walk from the beach and the center of Riviera del Sol, you'll have everything within reach—supermarkets, restaurants, and the popular MAX Beach Club. For sports enthusiasts, the Miraflores golf course, gyms, tennis, and paddle courts are also nearby. Tourist licence: registered as a tourist rental. Transfer to a new owner and continued validity are subject to due diligence by the buyer's lawyer before any commitment.

Setting
- ✔ Close To Golf
- ✔ Close To Shops
- ✔ Close To Sea
- ✔ Close To Town
- ✔ Urbanisation

Orientation
- ✔ South East Orientation
- ✔ South Facing
- ✔ South West Orientation

Condition
- ✔ Excellent Condition

Pool
- ✔ Communal Pool

Climate Control
- ✔ Air Conditioning

Views
- ✔ Sea Views
- ✔ Panoramic Views
- ✔ Pool Views

Features
- ✔ Fitted Wardrobes
- ✔ Private Terrace
- ✔ Tennis Court
- ✔ Marble Flooring
- ✔ Double Glazing

Furniture
- ✔ Part Furnished

Kitchen
- ✔ Fully Fitted Kitchen

Garden
- ✔ Communal Garden

Security
- ✔ Gated Complex
- ✔ Entry Phone

Parking
- ✔ Communal Parking

Utilities
- ✔ Electricity
- ✔ Drinkable Water

Category
- ✔ Golf
- ✔ Investment
- ✔ Reduced


Galaxy S20 FE 5G


Galaxy S20 FE 5G








PREMA
Corbero
























Galaxy S20 FE 5G











Galaxy S20 FE 5G


CHAI







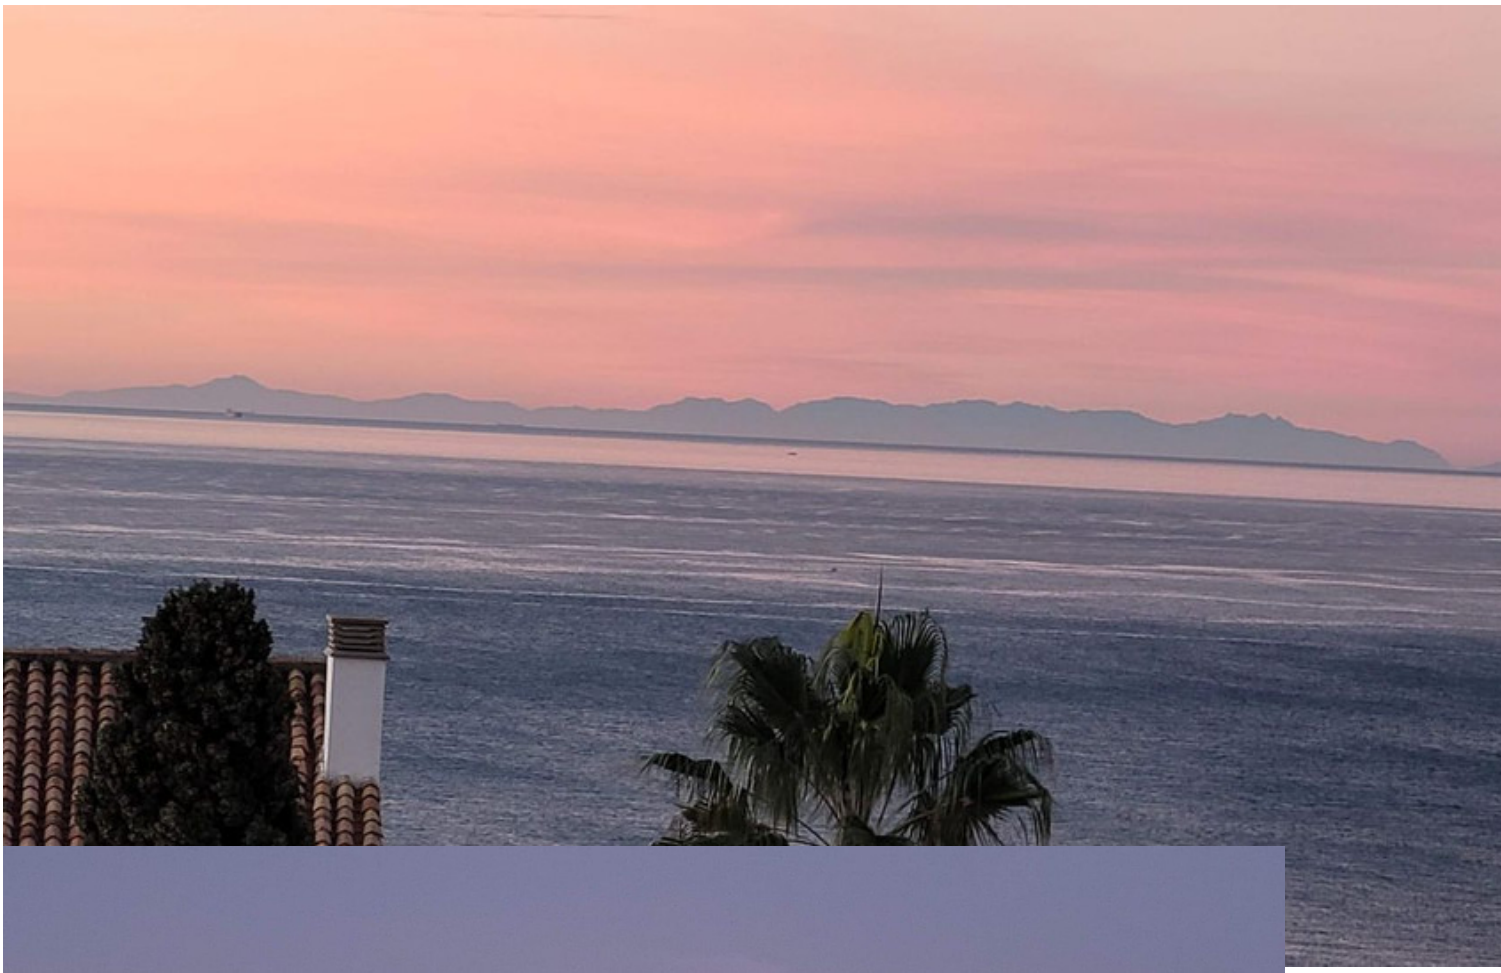





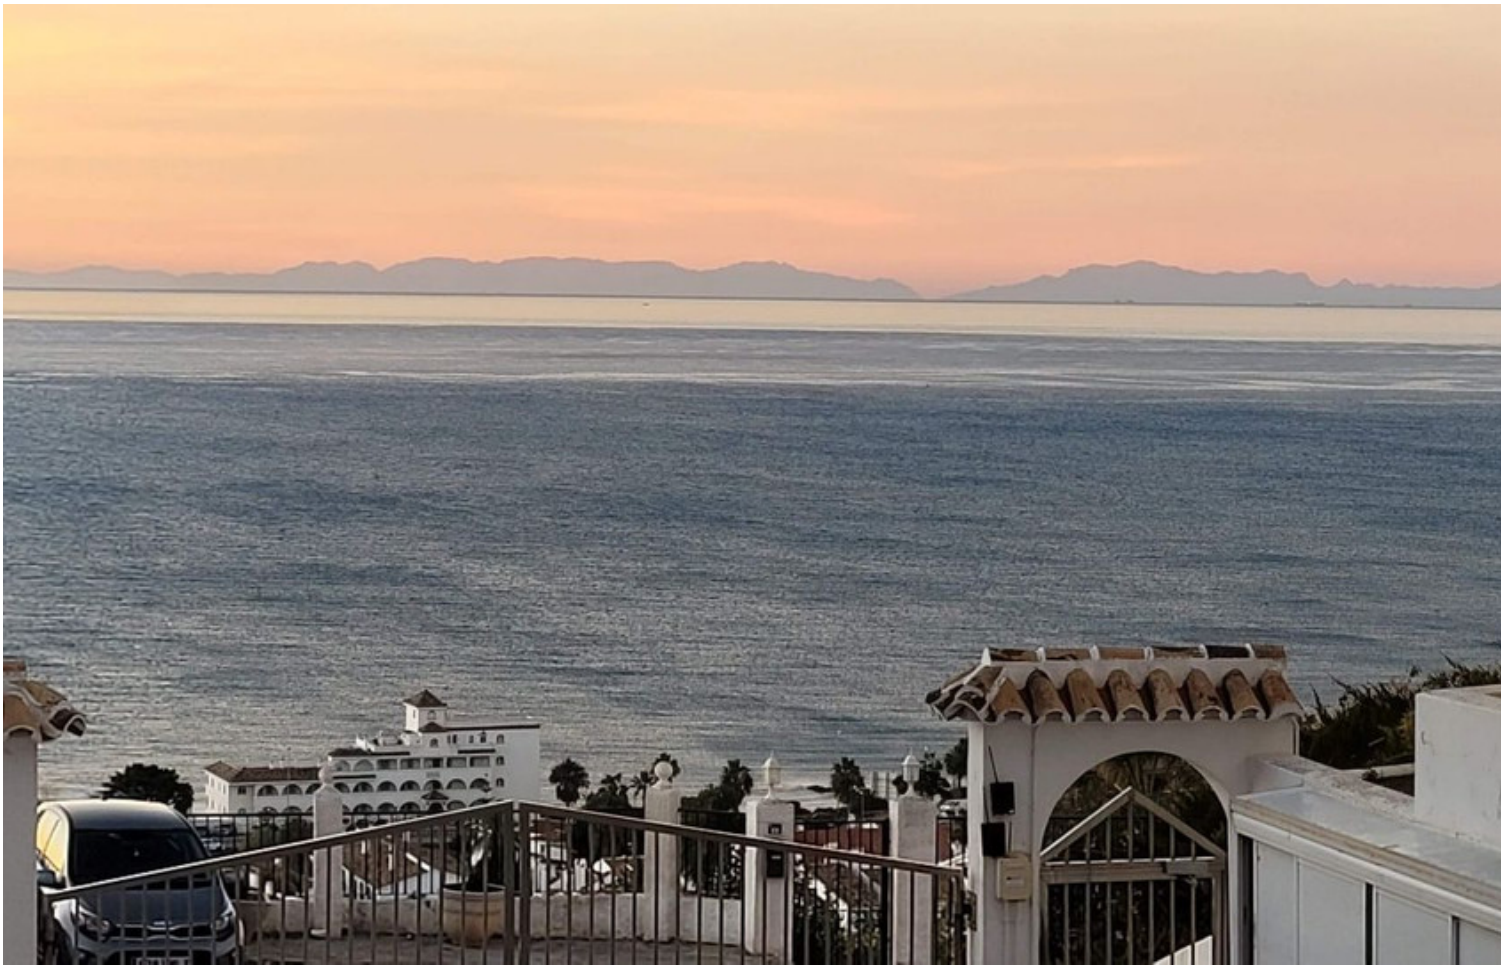

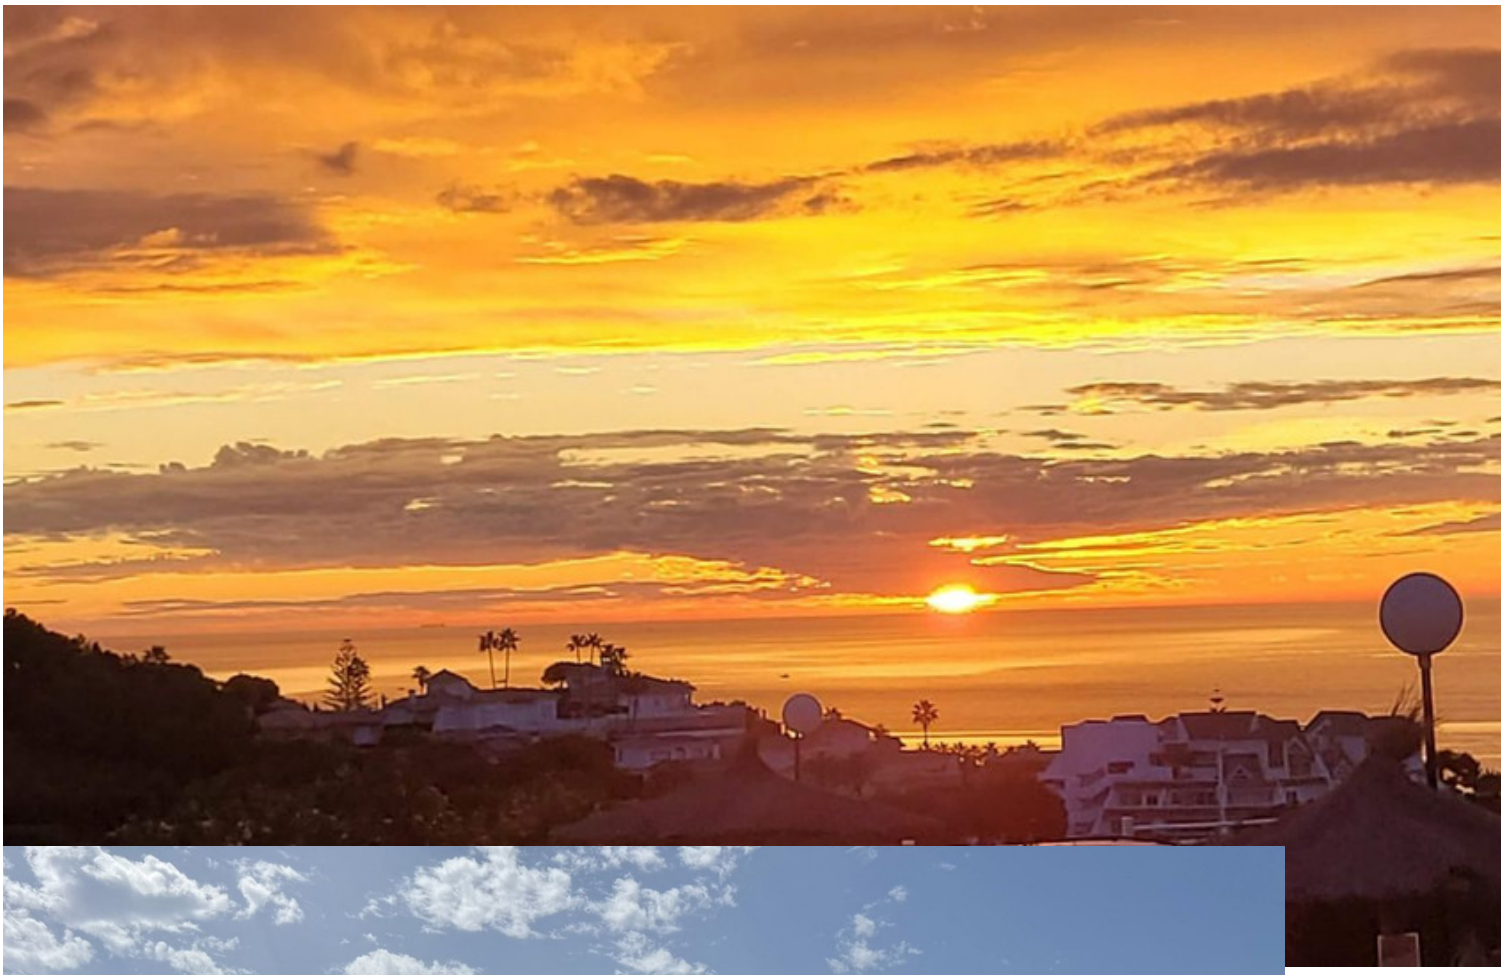









PLANTA BAJA

Ground floor

DÚPLEX · 90 m² (catastro, terraz

Duplex · 90 m² (cadastre, terra

1 dormitorio · 1 baño / 1 bedroom



Plano orientativo, no a escala. Distribución y superficies aproximadas, sin valor contractual.
Indicative plan, not to scale. Layout and areas are approximate and have no contractual value.


PLANTA ALTA Y TERRAZA

Upper floor and terrace

DÚPLEX · 90 m² (catastro, terraz

Duplex · 90 m² (cadastre, terra

1 dormitorio · 1 baño / 1 bedroom

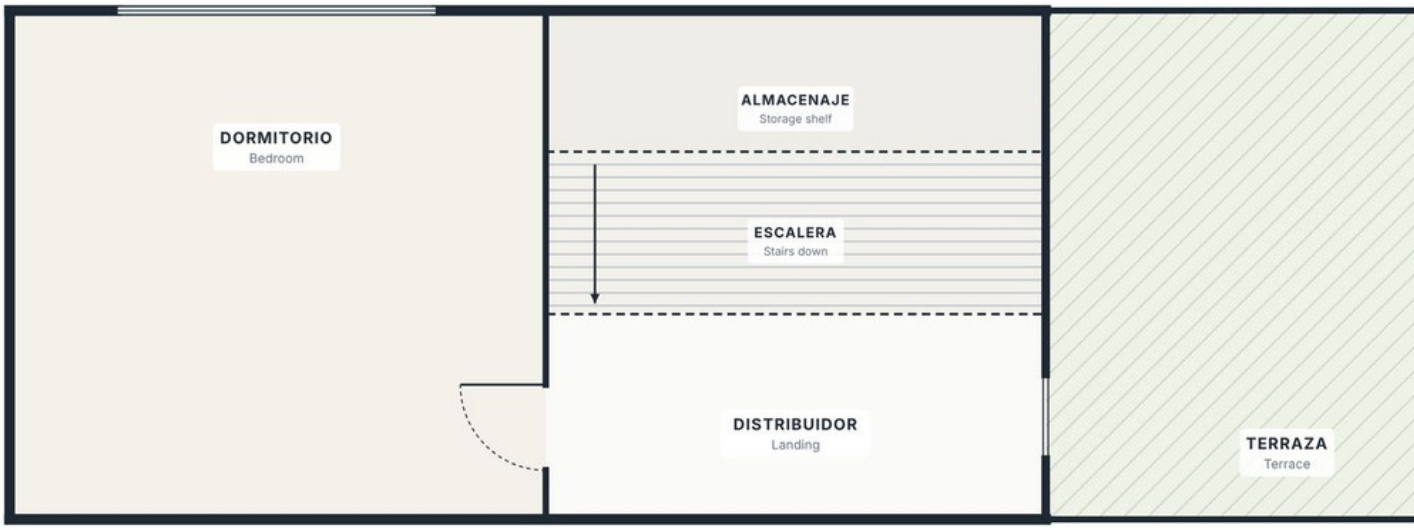

Plano orientativo, no a escala. Distribución y superficies aproximadas, sin valor contractual.
Indicative plan, not to scale. Layout and areas are approximate and have no contractual value.